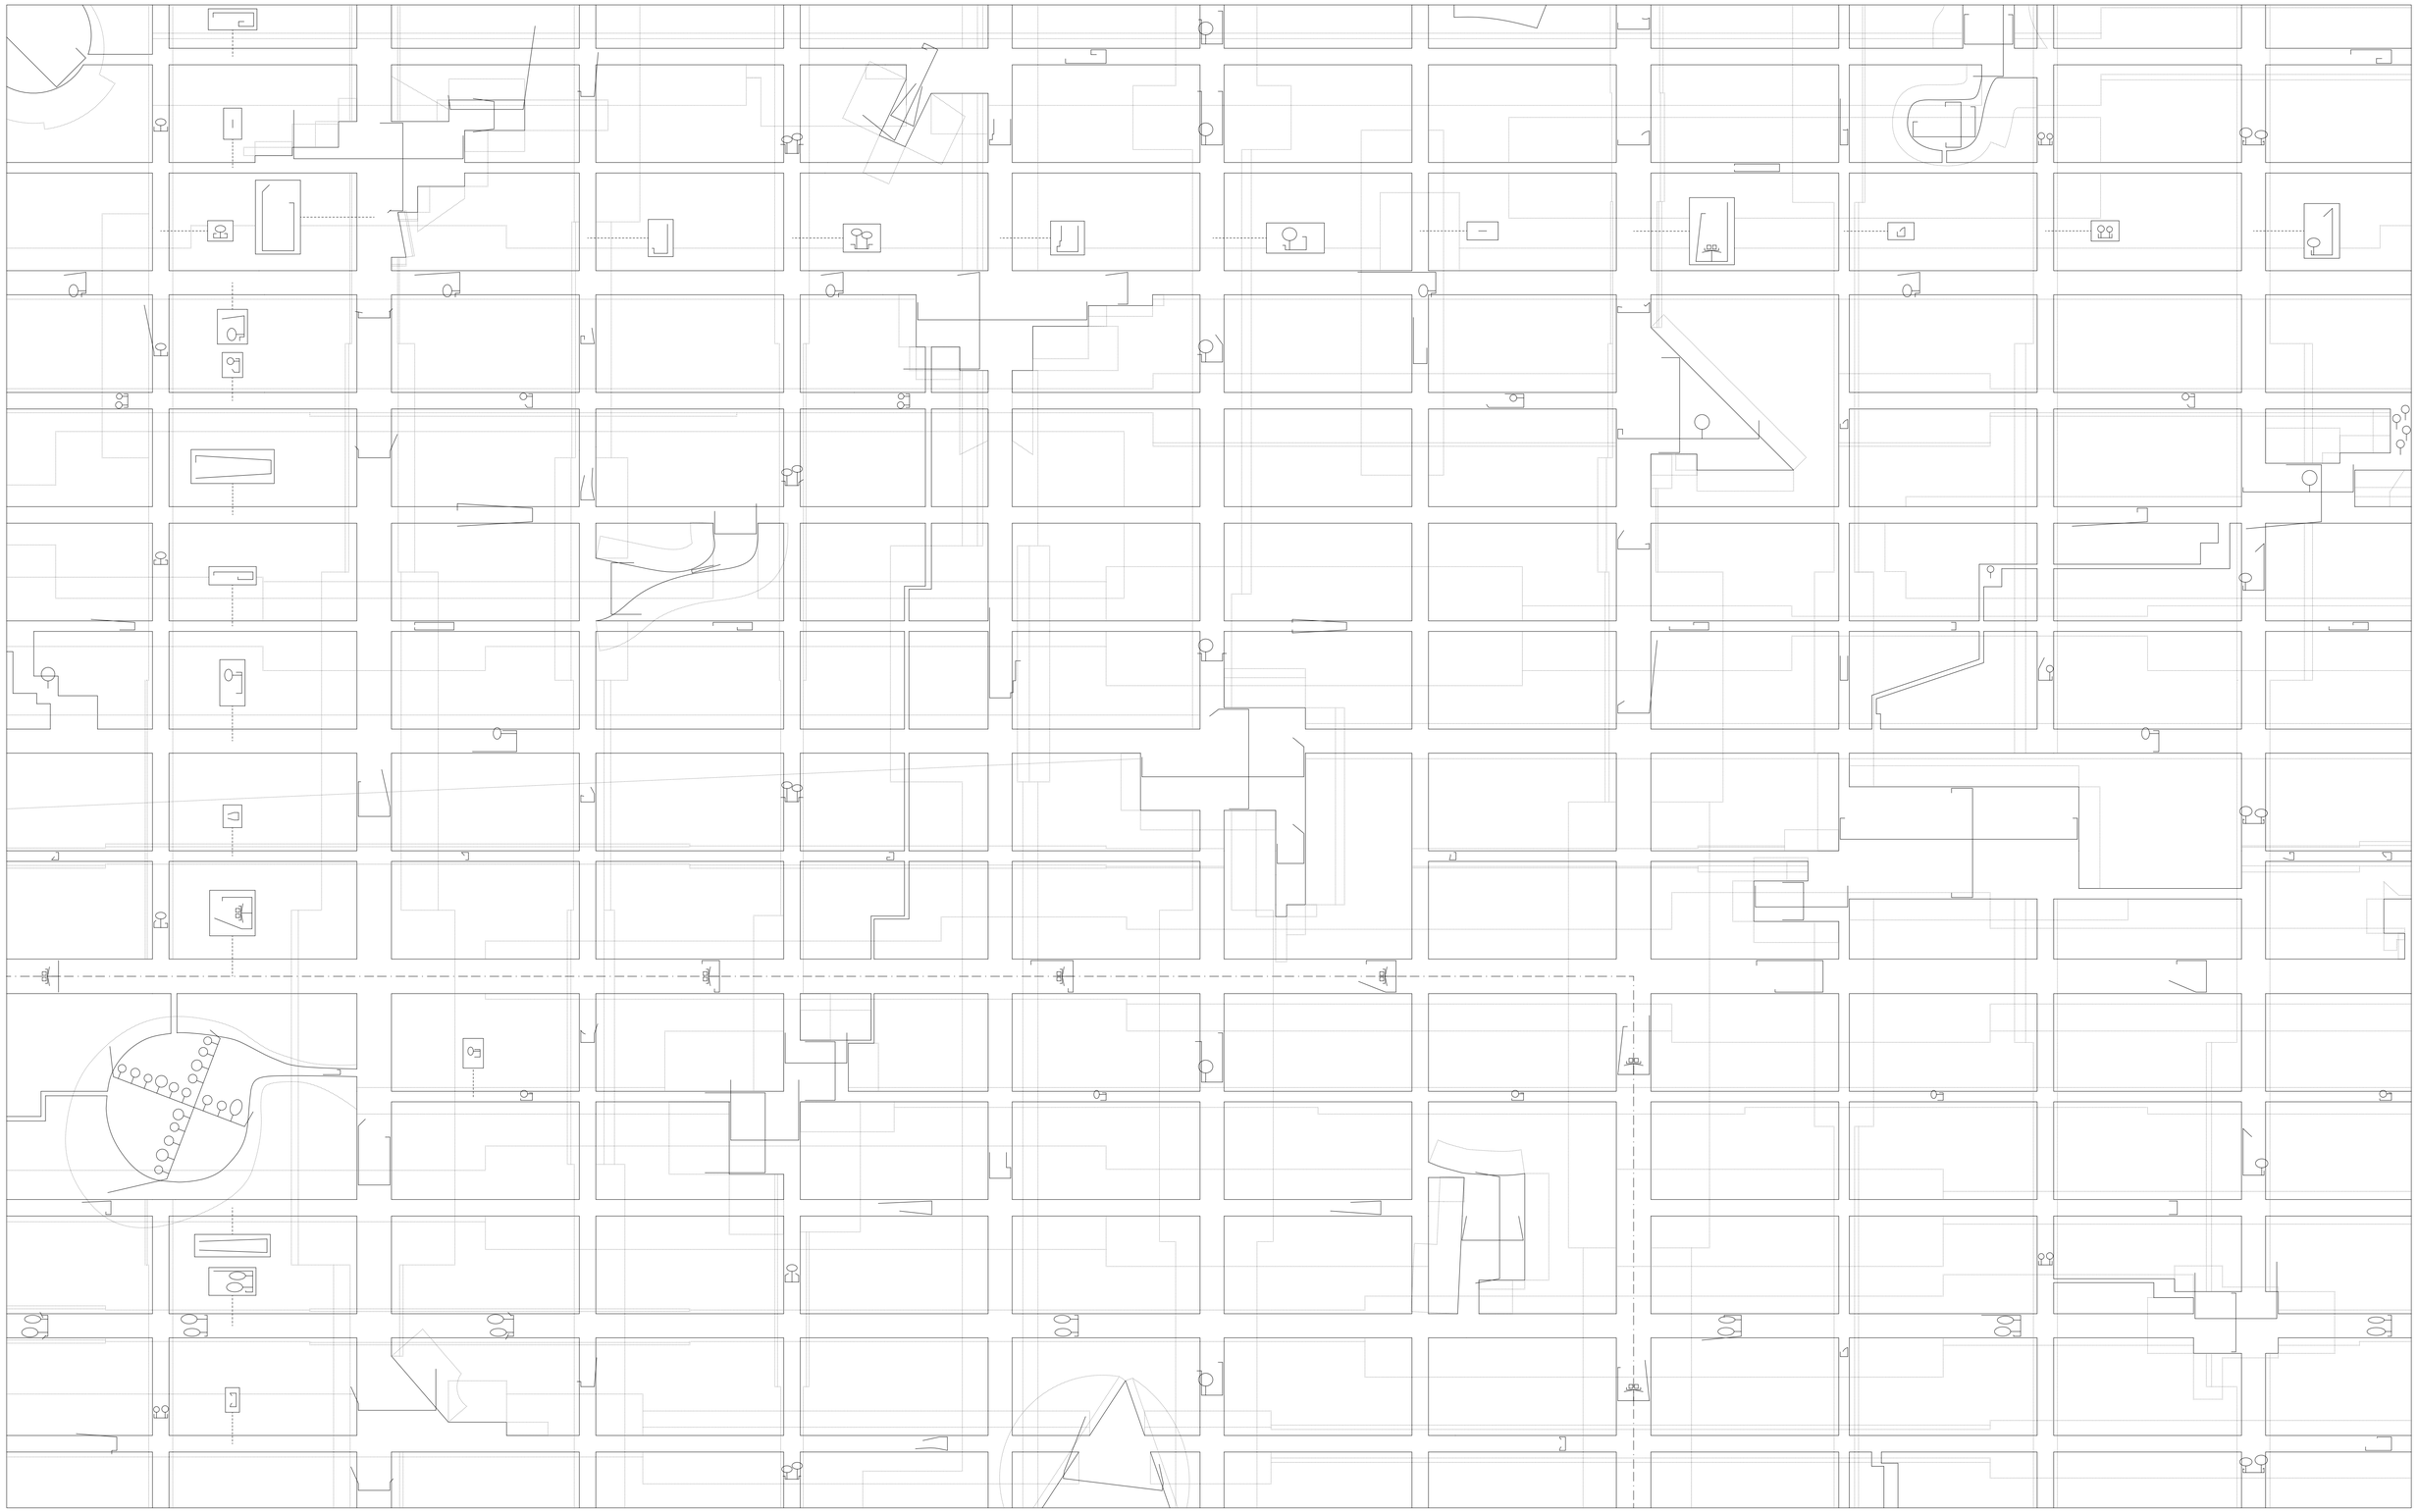

The Form of Form
2016 Lisbon Architecture Triennale. Associated Project

Issue III *Lisboa Paralela*
Sector 9 / Raphael Zuber
Lenght: 1600m / Width: 1000m / Area: 1,6Km²
Scale 1/4000 @ A3 - 1/2000 @A1